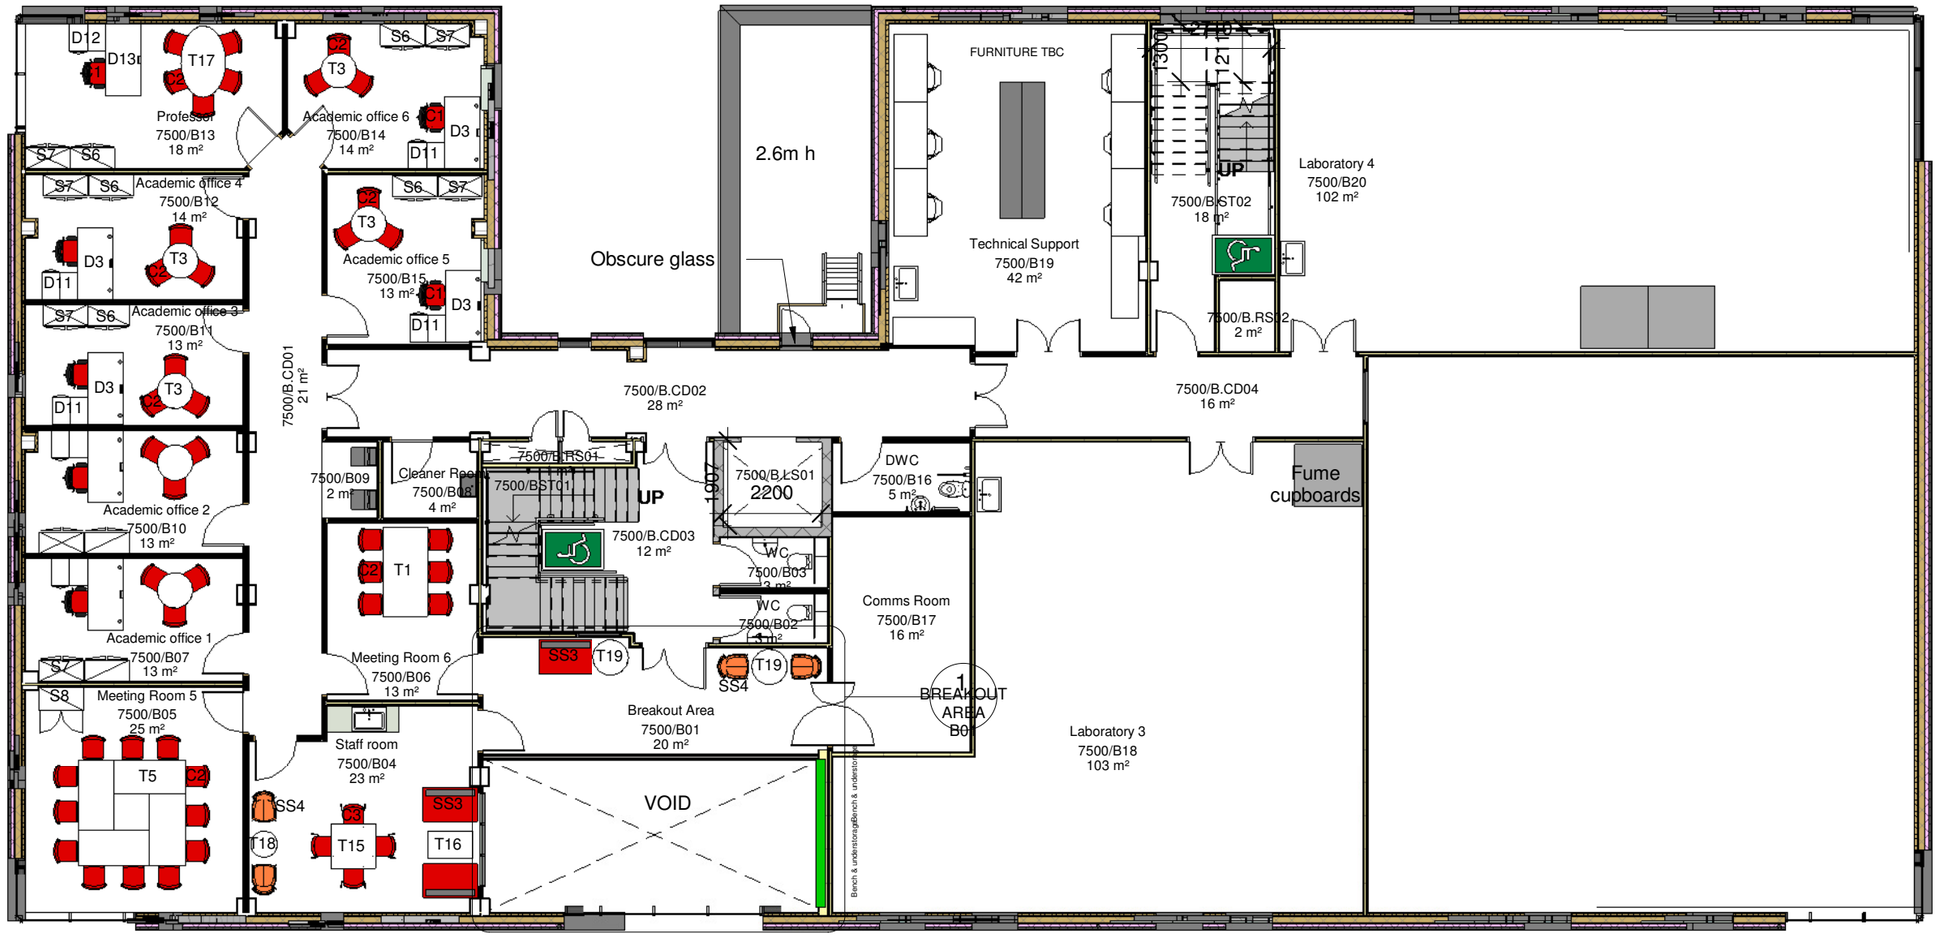

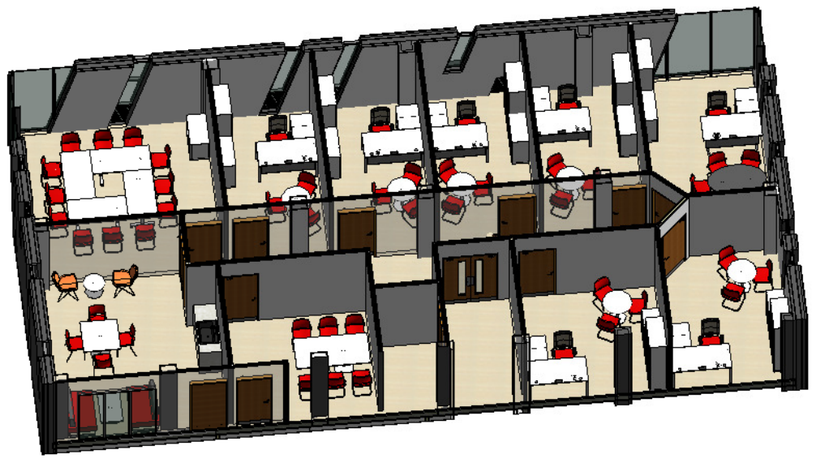

inspiring environments for working & learning | bof

Tower House, Tower Close, Bridgend Industrial Estate, Bridgend, CF31 3TH.
Tel - 01656 661 061
www.bof.co.uk

CLIENT -

The University of Nottingham

PROJECT -
The RAD Building

ROOM / OPTION -
Level B

.RVT NO. -	DATE -	SIGNED -
17-0292C	06-12-17	CH

SCALE -	REV -	SHEET SIZE -
1 : 125		A3